


用地実測図 (縮尺: non scale)

静岡市清水区袖師町 地先

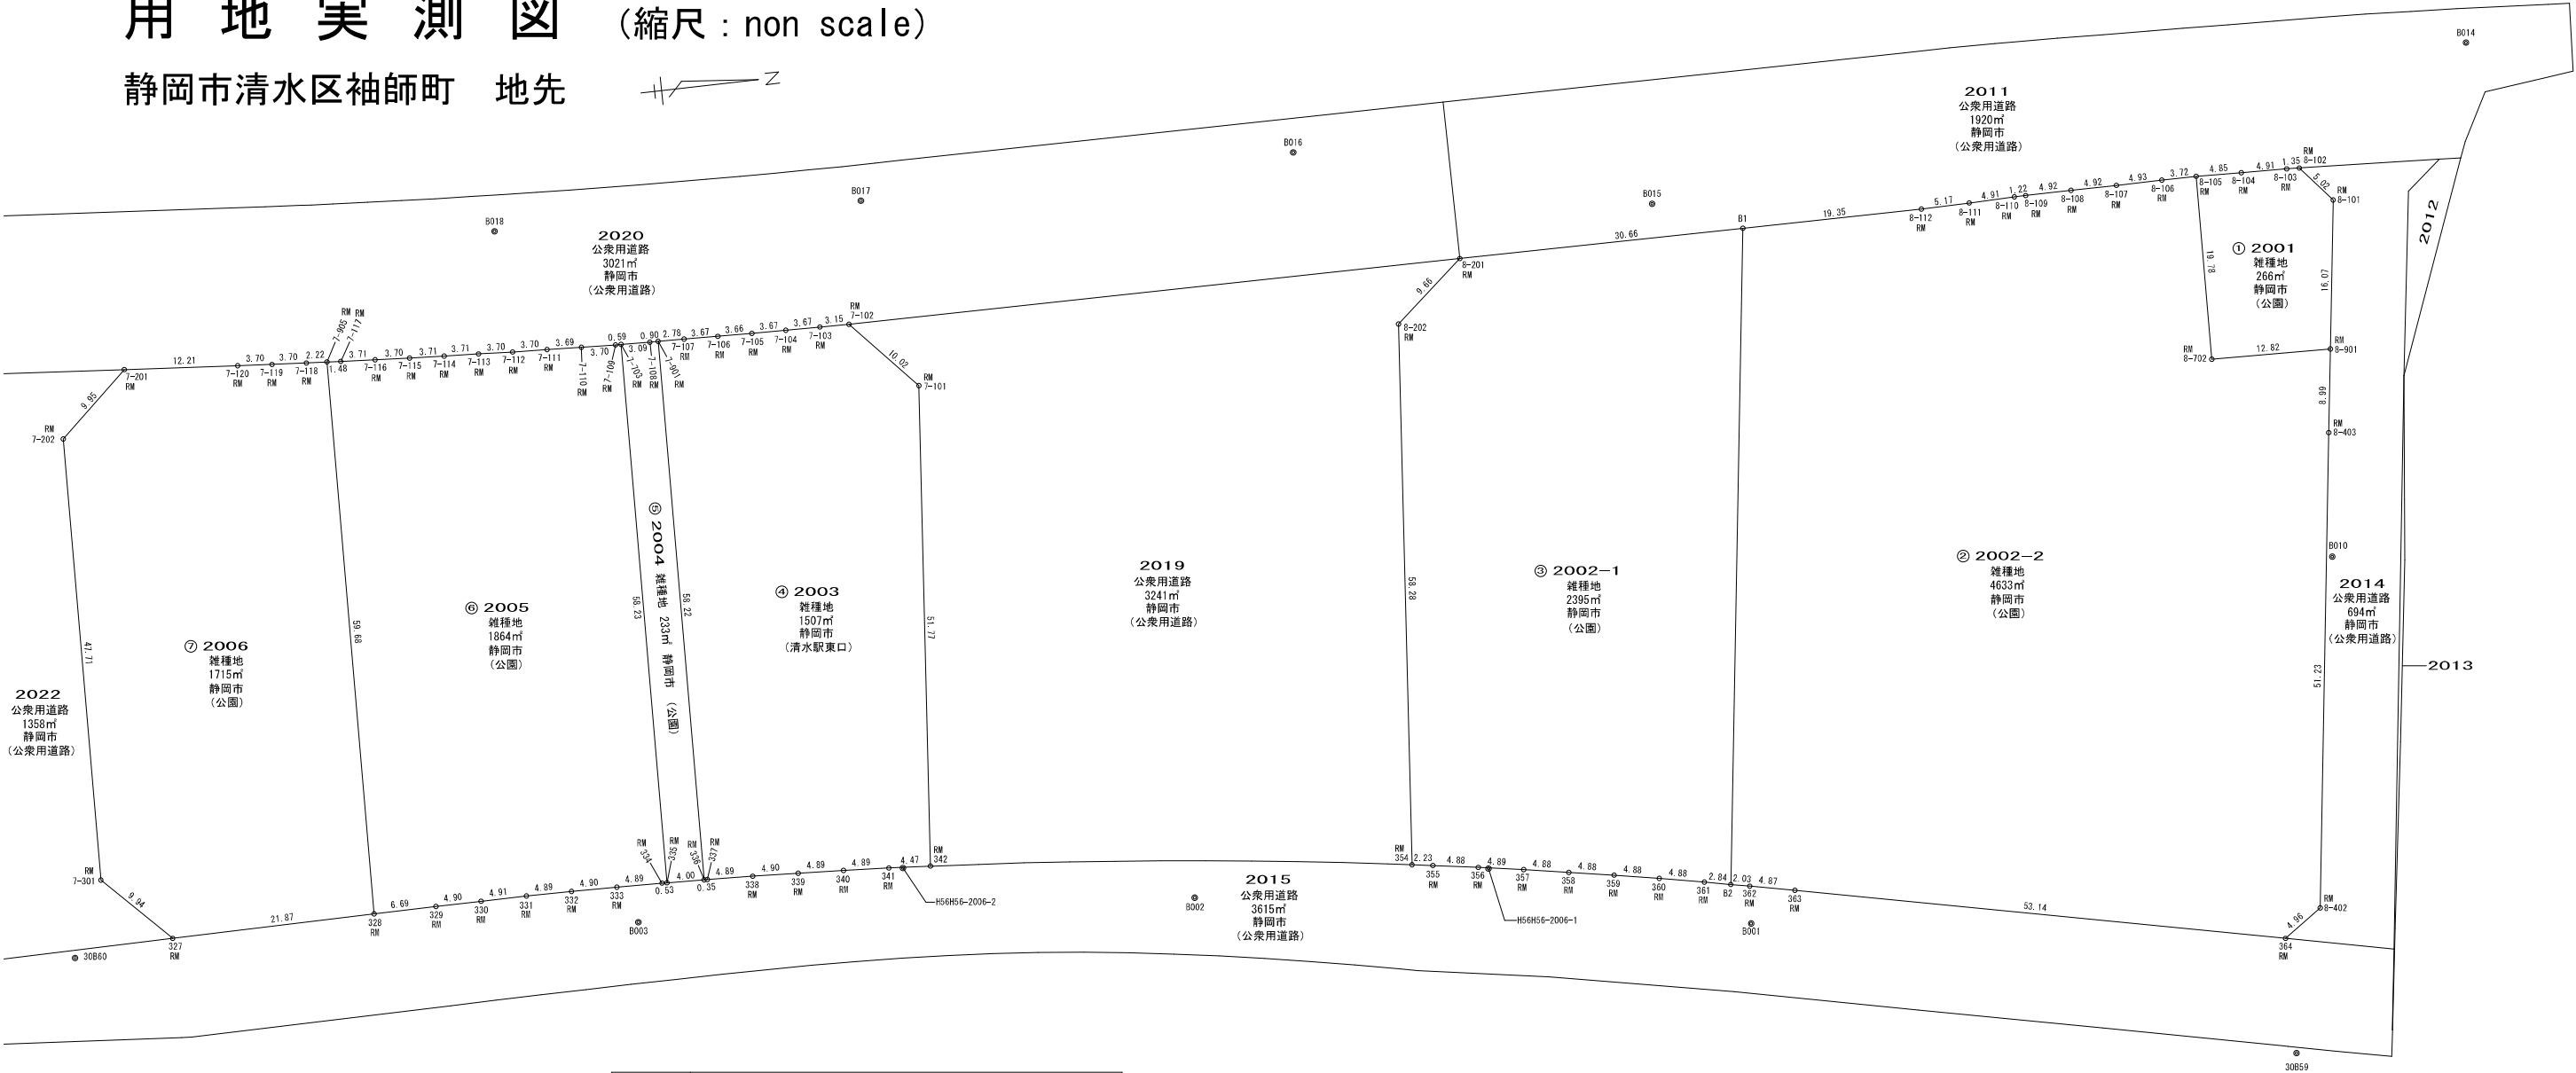

求積表

地 番 ① 2001					
NO	Xn	Yn	Yn+1-Yn-1	Xn・(Yn+1-Yn-1)	
8-105	-108203.418	-966.652	-19.632	2124249.502176	
8-104	-108198.566	-966.511	0.303	-32794.165498	
8-103	-108193.651	-966.349	0.209	-22612.473059	
8-102	-108192.297	-966.302	3.875	-419245.150875	
8-101	-108189.038	-962.474	19.762	-2138031.768956	
8-901	-108191.136	-946.540	15.595	-1687240.765920	
8-702	-108203.952	-946.879	-20.112	2176197.882624	
合 計				533.060492	
合 計 面 積				266.5302460	
地 積				266.53 m ²	

地 番 ② 2002-2					
NO	Xn	Yn	Yn+1-Yn-1	Xn・(Yn+1-Yn-1)	
8-402	-108198.950	-886.826	-53.643	5804116.274850	
8-403	-108192.310	-937.624	-59.714	6460595.599340	
8-901	-108191.136	-946.540	-9.255	1001308.963680	
8-702	-108203.952	-946.879	-20.112	2176197.882624	
8-105	-108203.418	-966.652	-19.772	2139397.980696	
8-106	-108207.141	-966.651	0.001	-108.207141	
8-107	-108212.072	-966.651	0.000	0.000000	
8-108	-108216.992	-966.651	0.003	-324.650976	
8-109	-108221.912	-966.648	0.024	-2597.325888	
8-110	-108223.139	-966.627	0.105	-11363.429595	
8-111	-108228.053	-966.543	0.177	-19156.365381	
8-112	-108233.230	-966.450	-0.013	1407.031990	
B1	-108252.589	-966.556	70.007	-7578438.998123	
B2	-108261.775	-896.443	70.515	-7634079.064125	
362	-108259.780	-896.041	1.390	-150481.094200	
363	-108255.003	-895.053	12.060	-1305555.336180	
364	-108203.024	-883.981	8.227	-890186.278448	
合 計				-9267.016877	
合 計 面 積				4633.5084385	
地 積				4633.50 m ²	

地 番 ③ 2002-1				
NO	Xn	Yn	Yn+1-Yn-1	Xn・(Yn+1-Yn-1)
B1	-108252.589	-966.556	-70.281	7608100.207509
8-201	-108283.251	-966.724	6.100	-660527.831100
8-202	-108290.612	-960.456	64.334	-6966768.232408
354	-108295.664	-902.390	58.394	-6323817.003616
355	-108293.452	-902.062	1.082	-117173.515064
356	-108288.621	-901.308	1.548	-167630.785308
357	-108283.792	-900.514	1.619	-175311.459248
358	-108278.973	-899.689	1.686	-182558.348478
359	-108274.163	-898.828	1.750	-189479.785250
360	-108269.361	-897.939	1.822	-197266.775742
361	-108264.567	-897.006	1.496	-161963.792232
B2	-108261.775	-896.443	-69.550	7529606.451250
合 計				-4790.869687
合 計 面 積				2395.4348435
地 積				2395.43 m ²

地 番 ④ 2003				
NO	Xn	Yn	Yn+1-Yn-1	Xn・(Yn+1-Yn-1)
336	-108371.654	-909.316	-58.209	6308205.607686
7-901	-108370.080	-967.515	-58.116	6298035.569280
7-107	-108367.296	-967.432	0.178	-19289.378688
7-106	-108363.626	-967.337	0.186	-20155.634436
7-105	-108359.958	-967.246	0.180	-19504.782440
7-104	-108356.287	-967.157	0.156	-16903.580772
7-103	-108352.612	-967.090	0.118	-12785.608216
7-102	-108349.456	-967.039	7.465	-808828.689040
7-101	-108342.712	-959.625	58.992	-6391353.266304
342	-108347.250	-908.047	51.287	-5556805.410750
341	-108351.719	-908.338	-0.584	63277.403896
340	-108356.610	-908.631	-0.550	59596.135500
339	-108361.503	-908.888	-0.482	52230.244446
338	-108366.403	-909.113	-0.418	45297.156454
337	-108371.296	-909.306	-0.203	21999.373088
合 計				3015.129704
合 計 面 積				1507.5648520
地 積				1507.56 m ²

地 番 ⑤ 2004				
NO	Xn	Yn	Yn+1-Yn-1	Xn・(Yn+1-Yn-1)
335	-108375.653	-909.430	-58.325	6321009.961225
7-703	-108374.083	-967.641	-58.113	6297943.085379
7-108	-108370.985	-967.543	0.126	-13654.744110
7-901	-108370.080	-967.515	58.227	-6310064.648160
336	-108371.654	-909.316	58.085	-6294767.522590
合 計				466.131744
合 計 面 積				233.0658720
地 積				233.06 m ²

地 番 ⑥ 2005				
NO	Xn	Yn	Yn+1-Yn-1	Xn・(Yn+1-Yn-1)
328	-108407.389	-909.619	-59.609	6462056.050901
7-905	-108405.780	-969.285	-59.575	6458274.343500
7-117	-108404.300	-969.194	0.325	-35231.397500
7-116	-108400.595	-968.960	0.468	-50731.478460
7-115	-108396.895	-968.726	0.448	-48561.808960
7-114	-108393.187	-968.512	0.410	-44441.206670
7-113	-108389.480	-968.316	0.393	-42597.065640
7-112	-108385.778	-968.119	0.359	-38910.494302
7-111	-108382.074	-967.957	0.320	-34682.263680
7-110	-108378.381	-967.799	0.297	-32188.379157
7-109	-108374.676	-967.660	0.158	-17123.198808
7-703	-108374.083	-967.641	58.230	-6310622.853090
335	-108375.653	-909.430	58.195	-6306921.126335
334	-108376.189	-909.446	-0.133	14414.033137
333	-108381.086	-909.563	-0.215	23301.933490
332	-108385.987	-909.661	-0.144	15607.582128
331	-108390.784	-909.707	-0.041	4444.026244
330	-108395.594	-909.702	0.031	-3360.269614
329	-108400.694	-909.676	0.083	-8997.257602
合 計				3729.169582
合 計 面 積				1864.5847910
地 積				1864.58 m ²

地 番 ⑦ 2006				
NO	Xn	Yn	Yn+1-Yn-1	Xn・(Yn+1-Yn-1)
7-301	-108436.235	-916.527	-54.793	5941546.624355
7-202	-108434.970	-964.229	-54.377	5896368.363690
7-201	-108427.579	-970.904	-5.738	622157.448302
7-120	-108415.397	-969.967	1.213	-131507.876561
7-119	-108411.698	-969.691	0.544	-58975.963712
7-118	-108407.999	-969.423	0.406	-44013.647594
7-905	-108405.780	-969.285	59.804	-6483099.267120
328	-108407.389	-909.619	59.849	-6488073.824261
327	-108429.260	-909.436	-6.908	749029.328080
合 計				3431.185179
合 計 面 積				1715.5925895
地 積				1715.59 m ²

総合計面積	12616.25 m ²
-------	-------------------------

基準点一覧表

点 名	X座標	Y座標
30859	-108203.236	-871.558
30860	-108439.939	-908.512
H56H56-2006-1	-108287.527	-901.066
H56H56-2006-2	-108350.219	-908.184
B001	-108260.072	-892.019
B002	-108319.345	-901.484
B003	-108379.198	-905.552
B010	-108193.444	-924.290
B014	-108172.932	-977.720
B015	-108262.003	-970.280
B016	-108299.810	-980.096
B017	-108346.676	-980.124
B018	-108386.269	-981.271

分 割 線

()・・・現況地目

凡 例

- M・・・刻印
- R・・・金属釘
- RM・・・金属標
- P・・・プラスチック杭
- C・・・コンクリート杭
- W・・・木杭
- ベ・・・ベンキ
- 不・・・設置不可